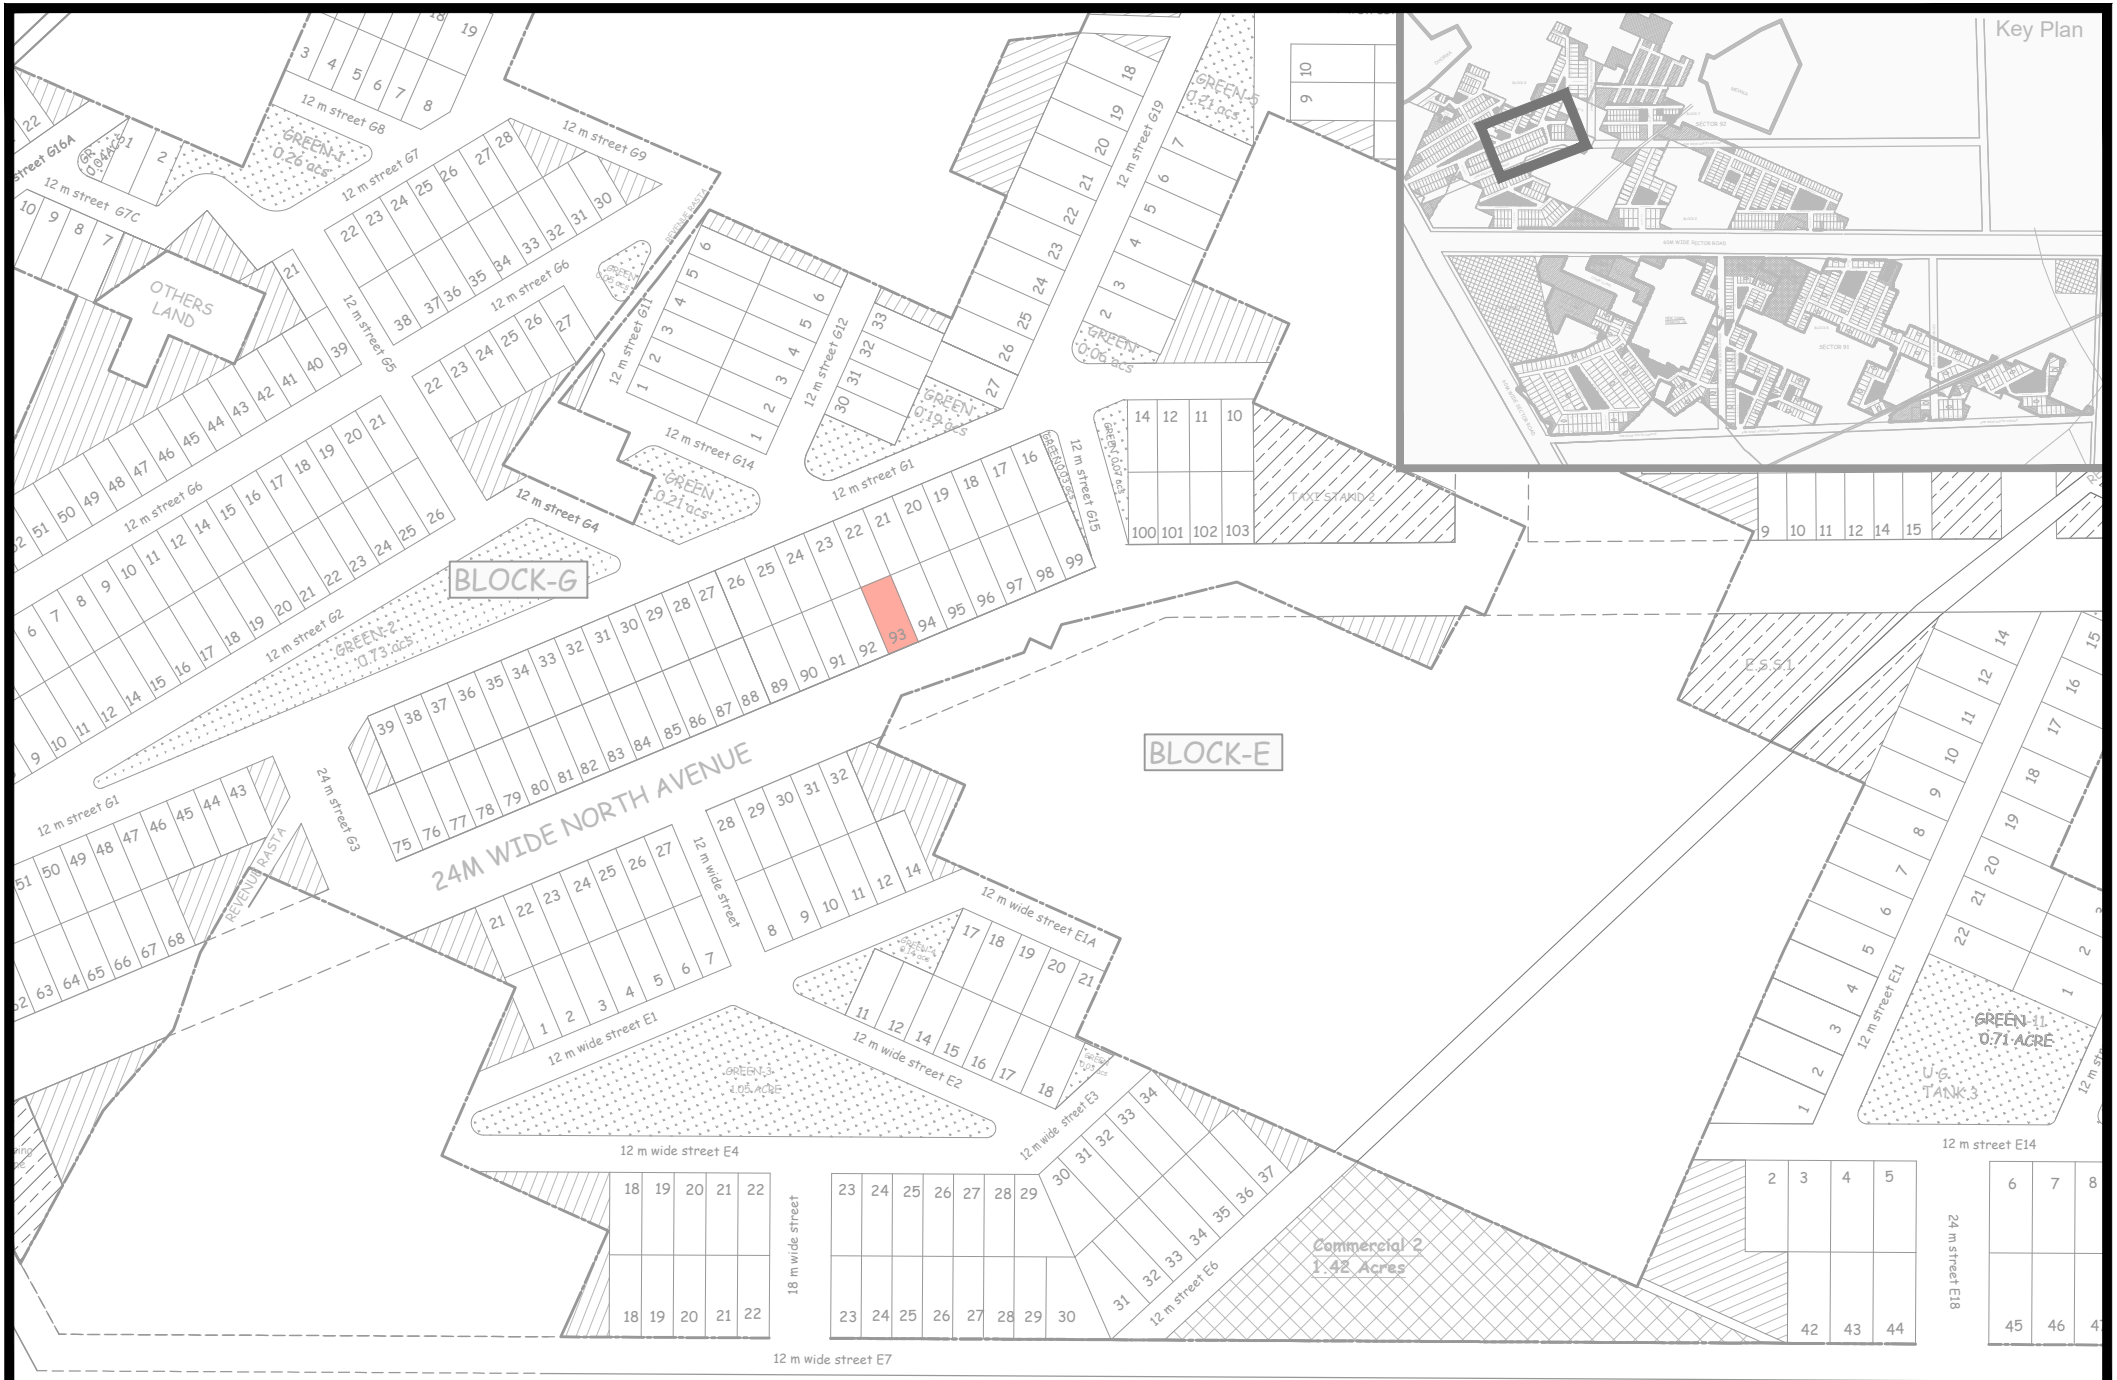

NA/93

60M WIDE SECTOR ROAD

LAYOUT PART PLAN

DLF INDEPENDENT FLOORS

AT GARDENCITY SECTOR 91/92 GURUGRAM